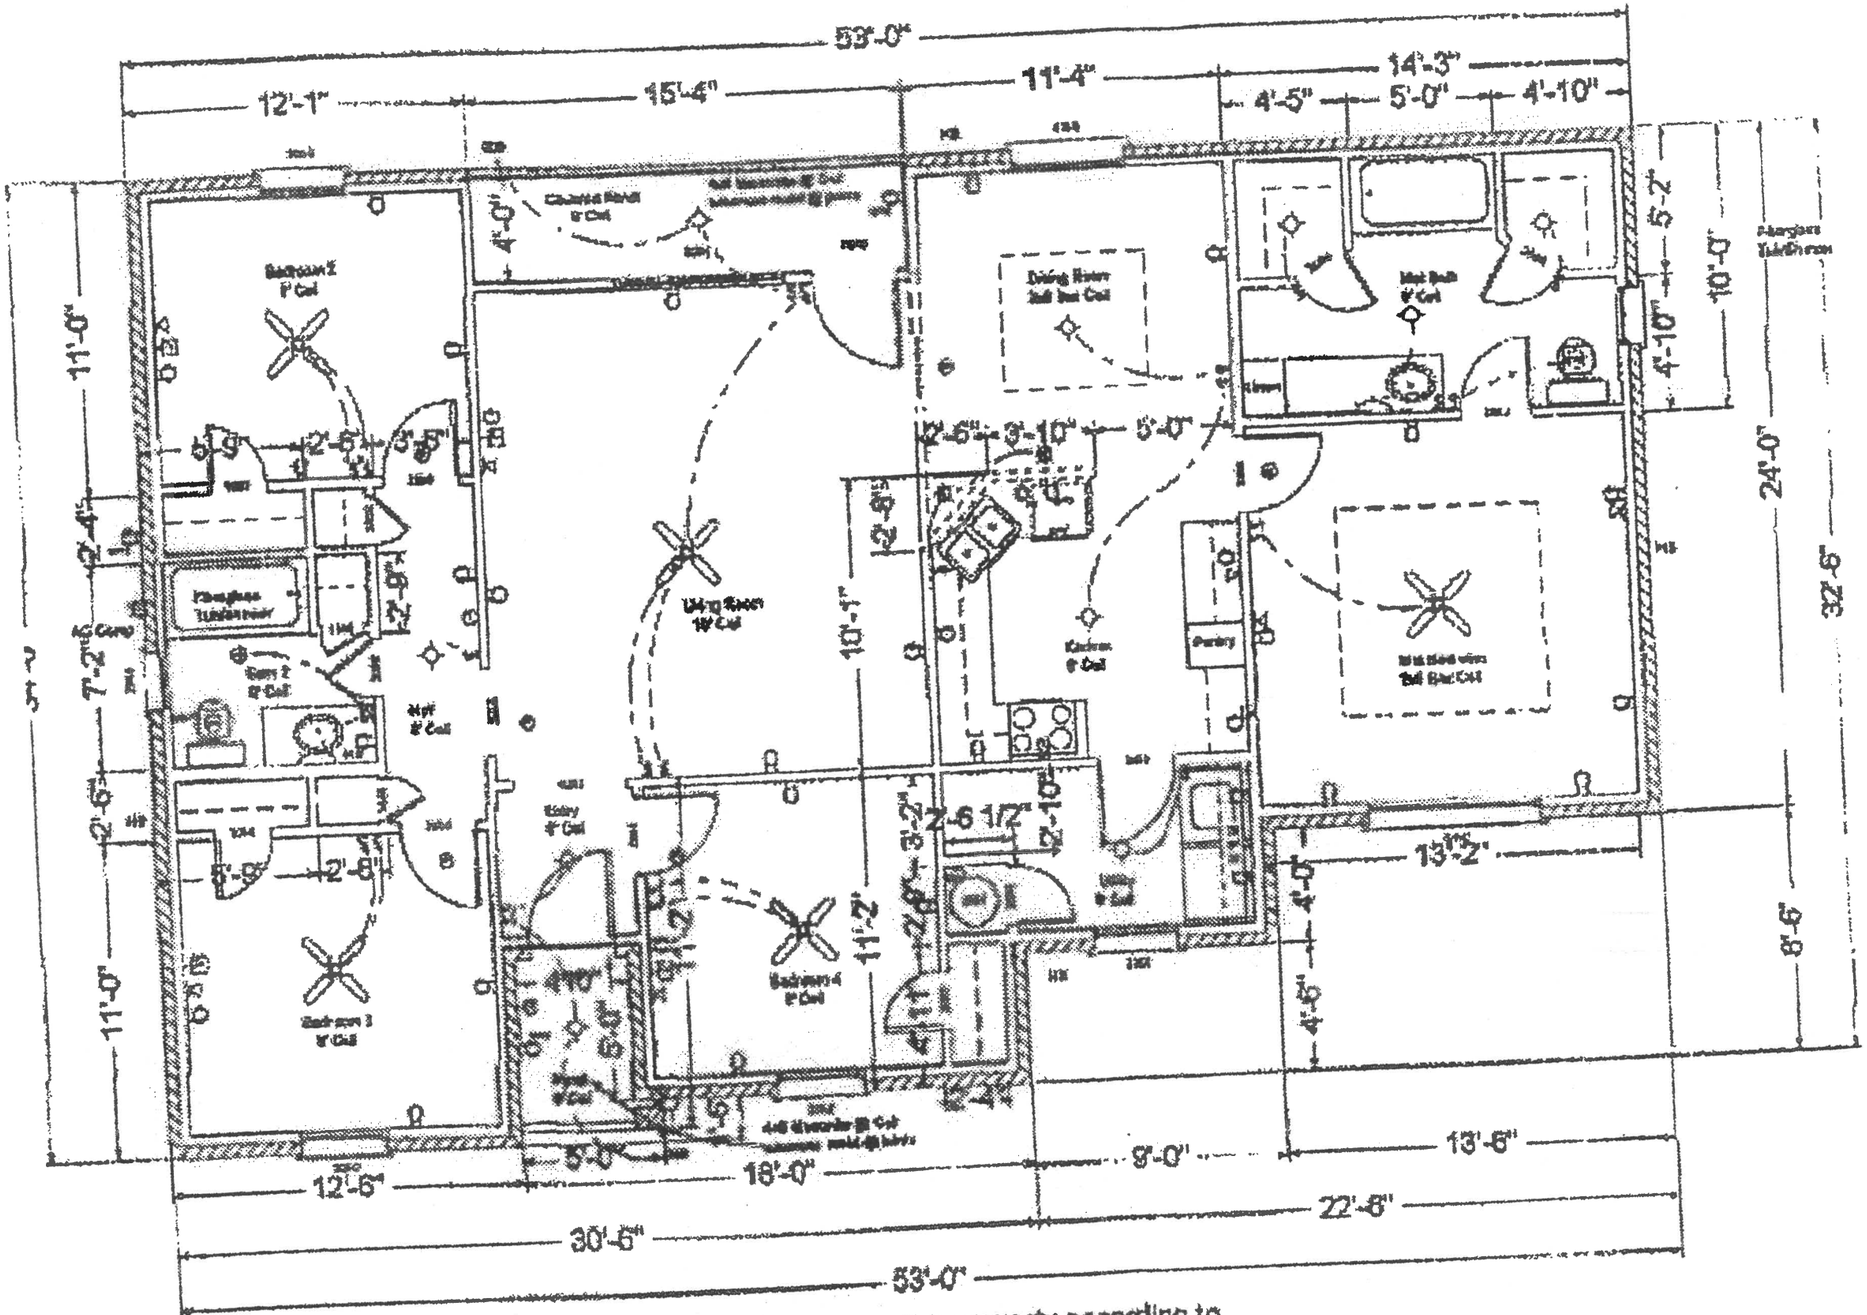

I hereby certify this is the floor plan to be constructed on the property according to the contract & related specifications. A change order must be excuted prior to any alterations made during construction improvement process.

FLOOR PLAN
LIVING 1505
PORCH 25