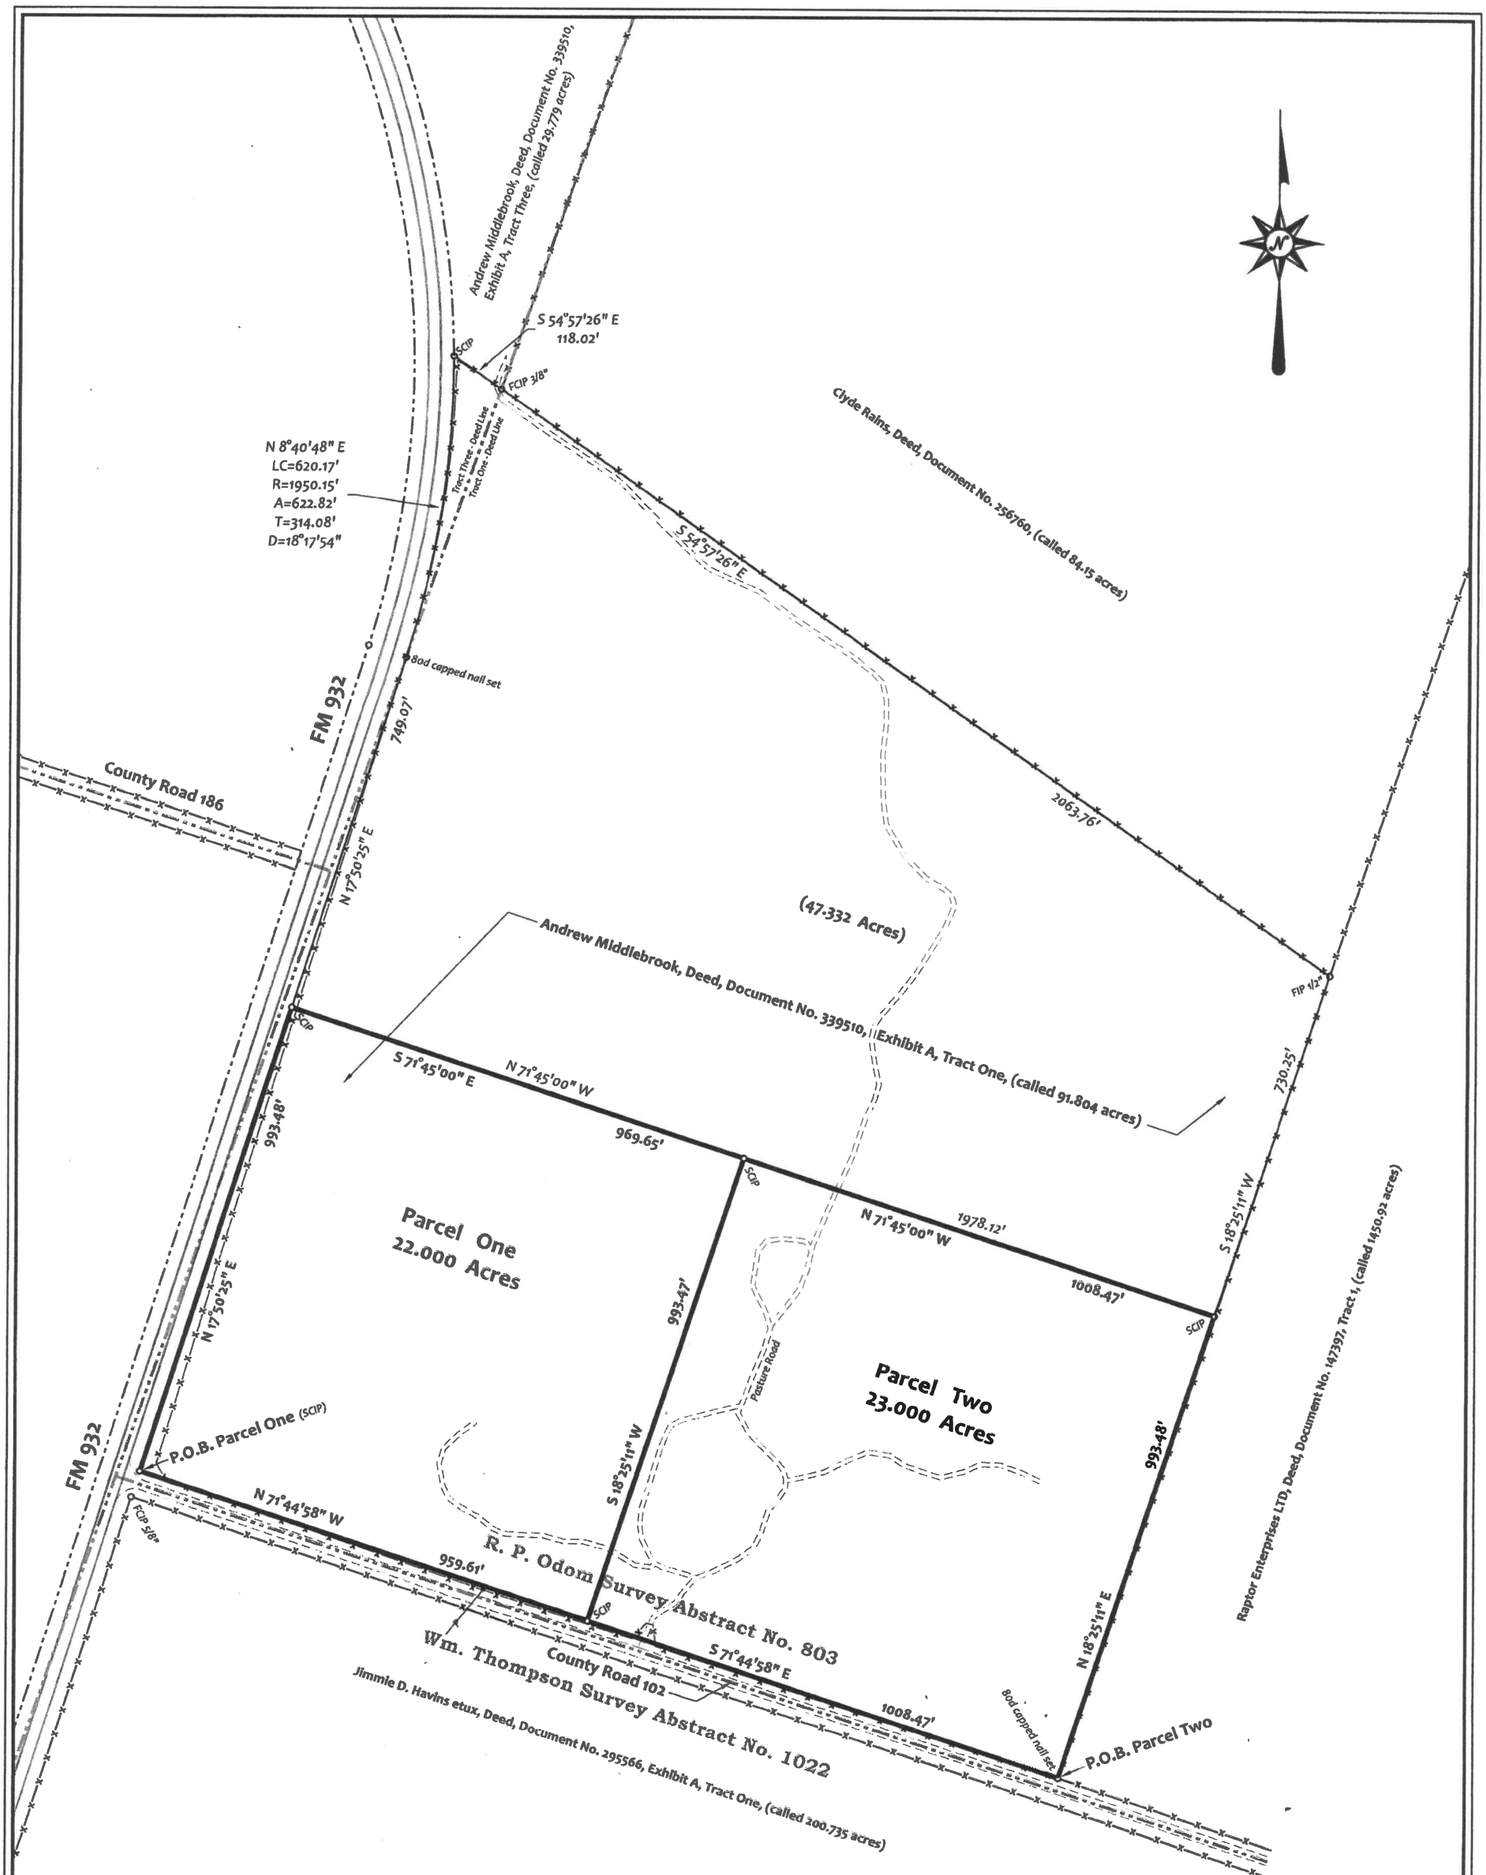

LEGEND

SCIP	Set 5/8" dia. capped iron pin RPLS 4327
FCIP	Found capped iron pin
FIP	Found iron pin
X	Fence Line
P	Overhead Electric Line
PP	Power Pole
WM	Water Meter
P.O.B.	Point of Beginning

All bearings are based on Geodetic (True) North and were derived from GPS observations made during this survey.

1 INCH = 300 FEET

HAINES SURVEYING CO.
P. O. BOX 1031
GATESVILLE, TEXAS 76528
817-233-3846

Plat showing two tracts or parcels of land located in Coryell County, Texas out of the R. P. Odom Survey Abstract No. 803 and being a portion of a so-called 91.804 acres tract of land conveyed to Andrew Middlebrook, by deed recorded in the Deed Records of Coryell County, Texas, Document No. 339510, Exhibit A, Tract One.

Surveyed on the ground January 6, 2022.

Mark A. Haines

Mark A. Haines, Registered Professional Land Surveyor No. 4327

STATE OF TEXAS
REGISTERED
MARK A. HAINES
4327
PROFESSIONAL
LAND SURVEYOR

Traverse PC